



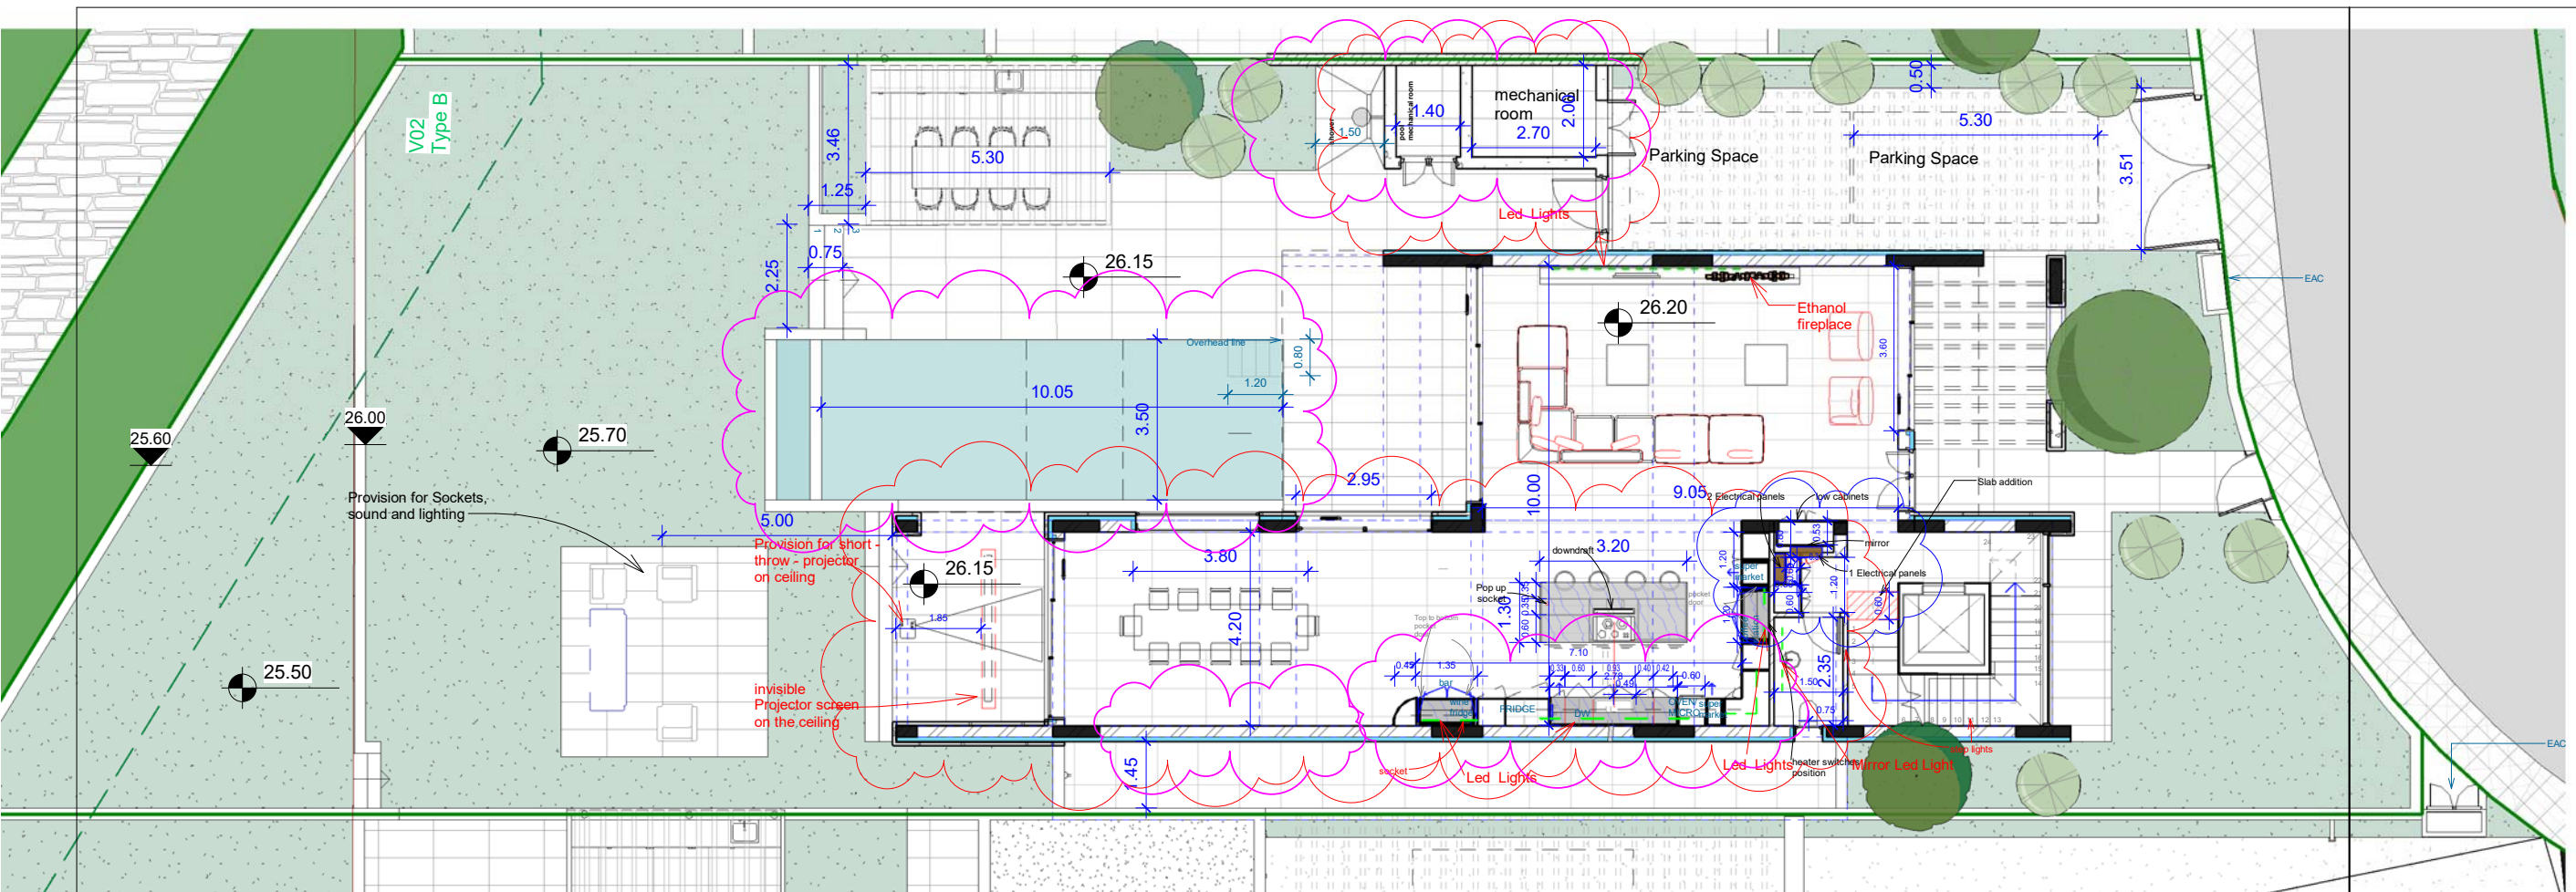


TYPE B - V02- Site Plan

1 : 150

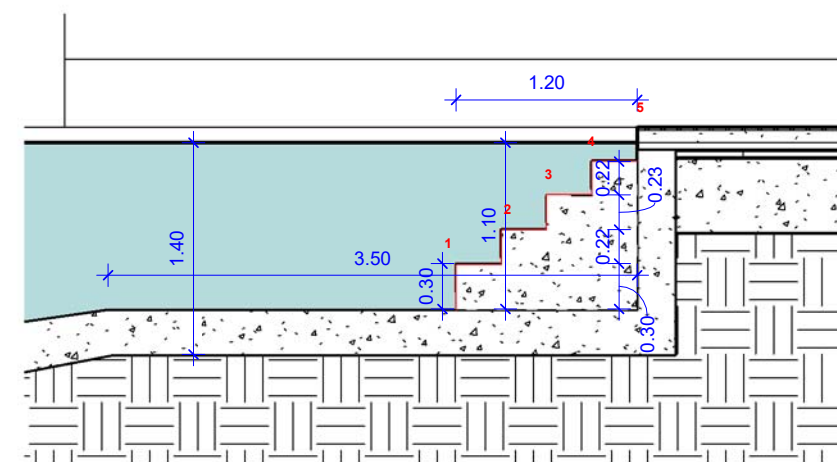

Swimming Pool Section - V02 - Steps

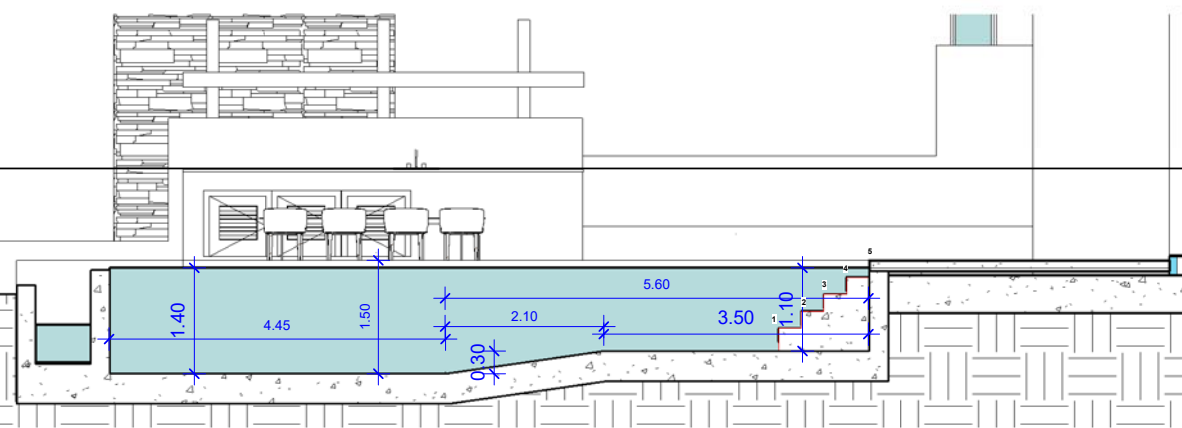

Swimming Pool Section - V02

1 : 100

GENERAL NOTES

DRAWN BY
E.P.

APPROVED BY
Approver

DATE
22/07/2026

CLIENT
KORANTINA HOMES

REV.

MODIFICATIONS

DRW

CHK

DATE

PROJECT

ROYAL BAY

DRAWING TITLE

SITE PLAN V02

DRAWING NUMBER

V02 - B2000

FOLDER NUMBER

RB

REV.

4

SCALE (@A3)


As
indicated

STAMP

PURPOSE

**KORANTINA
HOMES**

Tel. +357 26623536, Fax: +357 26622422 32
Tricomou Street , Pegia - Coral Bay, Pafos
E-Mail: info@korantinahomes.com
www.Korantinahomes.com

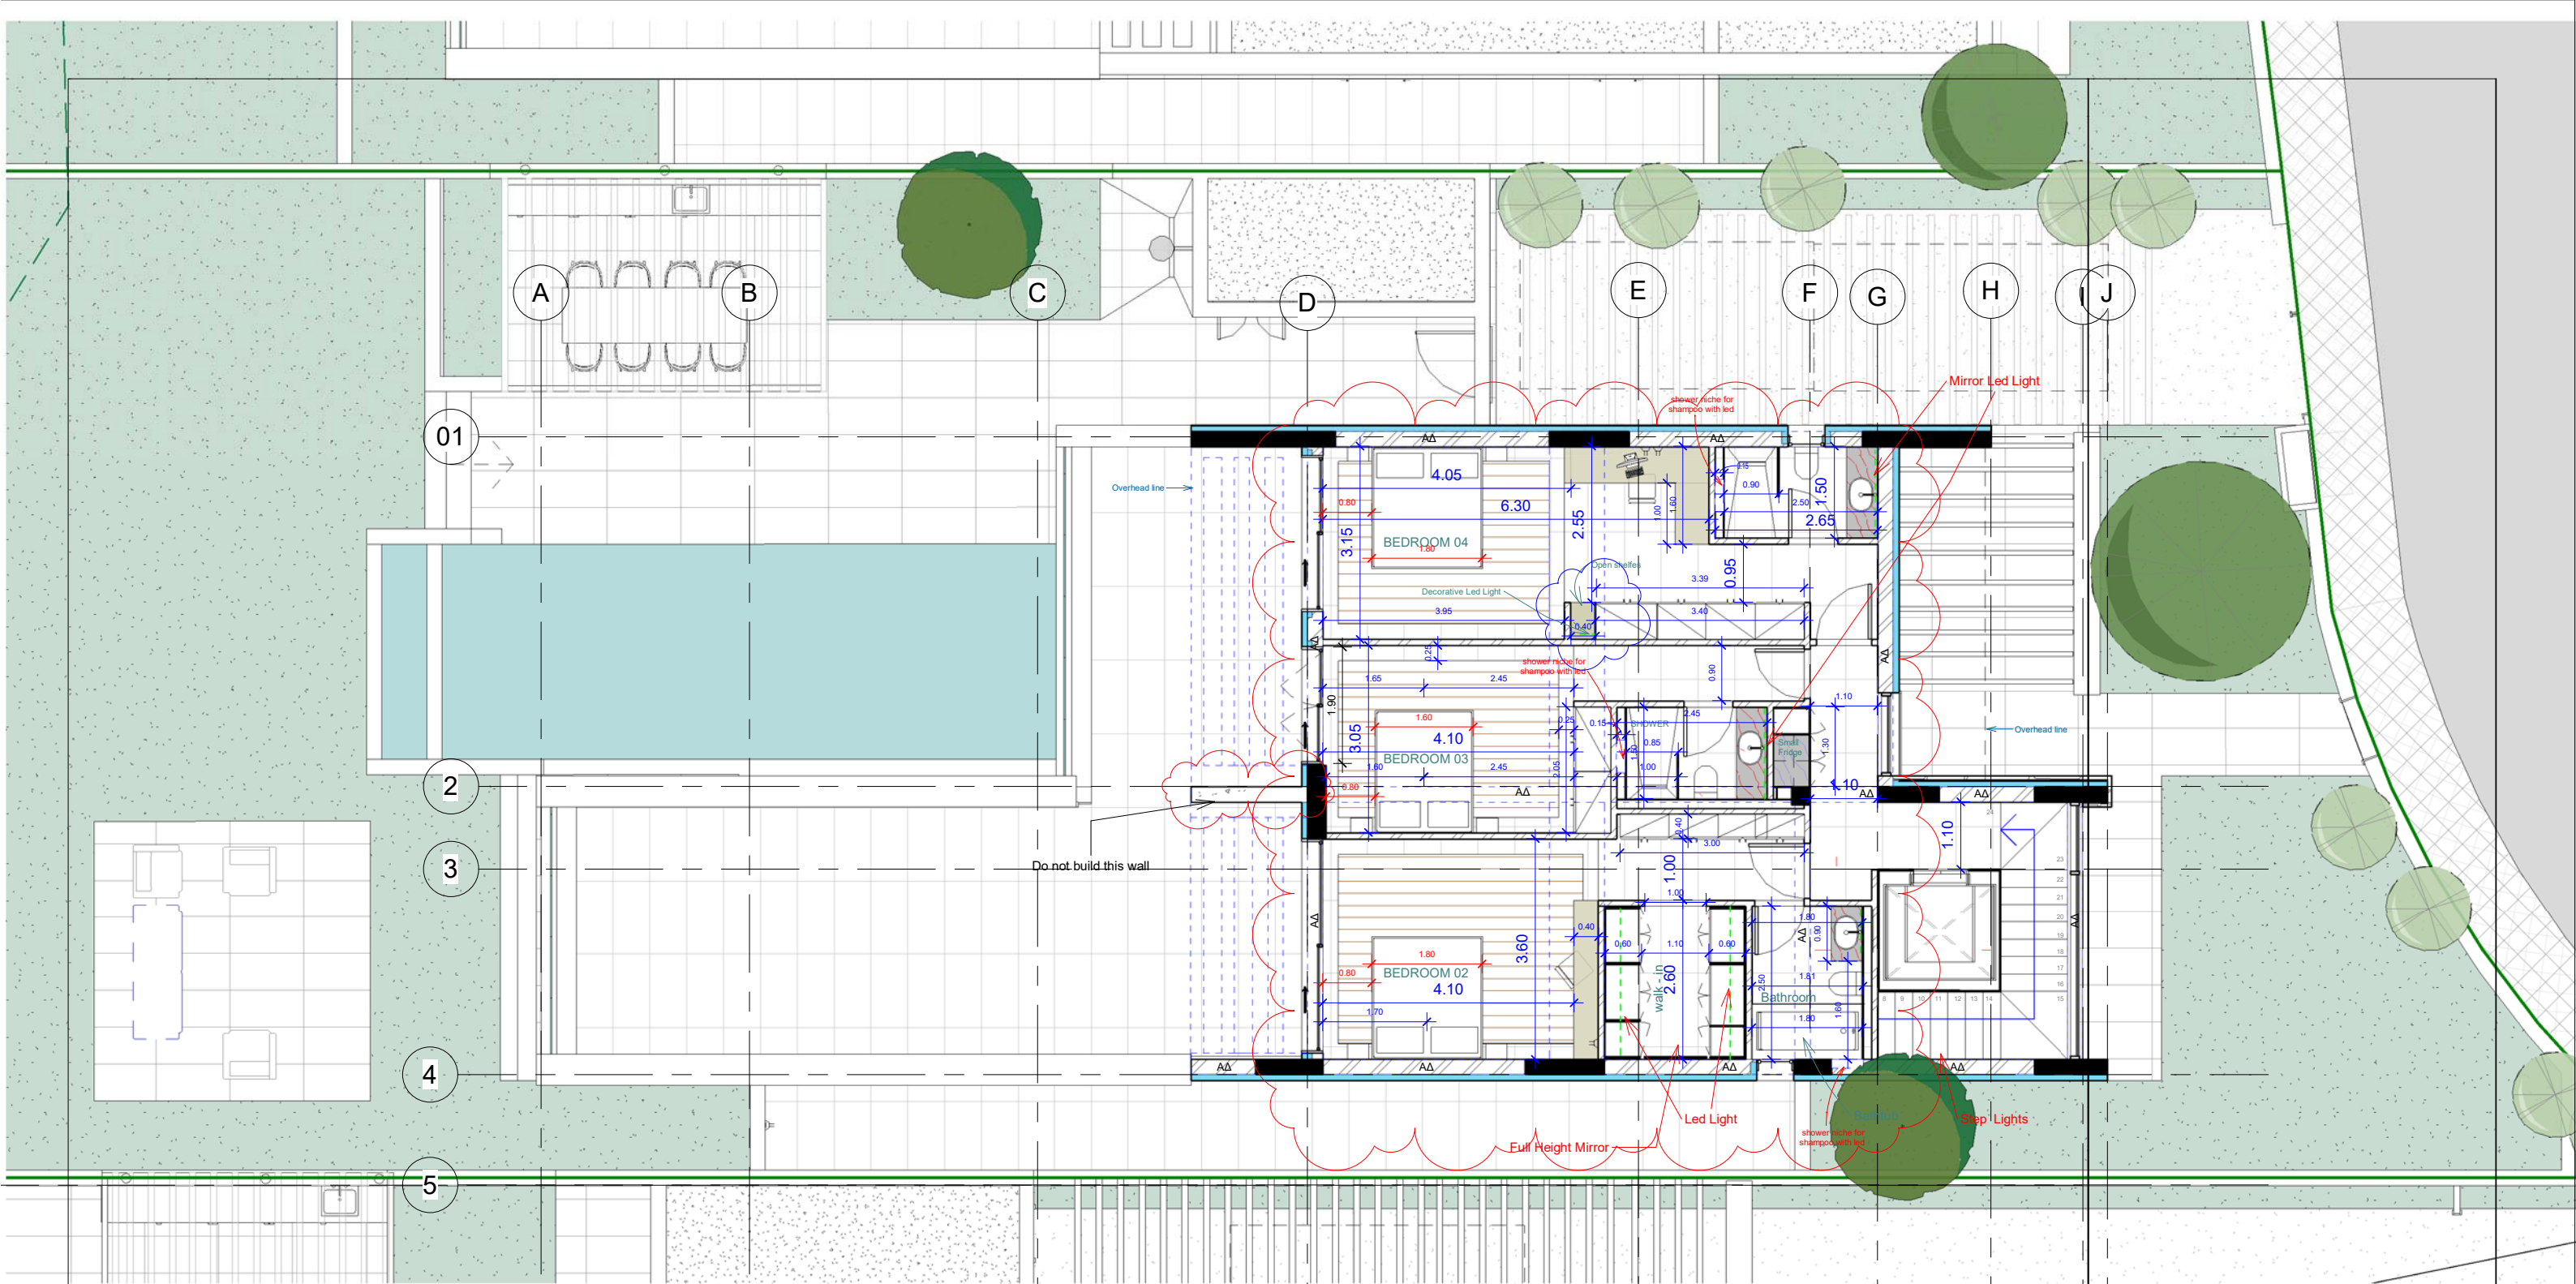

1 TYPE B - V02- First Floor
1 : 100

GENERAL NOTES

DRAWN BY E.P.	APPROVED BY --	DATE 22/07/2026	CLIENT KORANTINA HOMES		
REV.	MODIFICATIONS	DRW	CHK	DATE	PROJECT ROYAL BAY
					DRAWING TITLE FIRST FLOOR
					DRAWING NUMBER V02 - B2002
					FOLDER NUMBER RB
					REV. 3
					SCALE (@A3) 1 : 100

**KORANTINA
HOMES**

Tel. +357 26623536, Fax: +357 26622422 32
Tricomou Street , Pegia - Coral Bay, Pafos
E-Mail: info@korantinahomes.com
www.korantinahomes.com

STAMP

PURPOSE